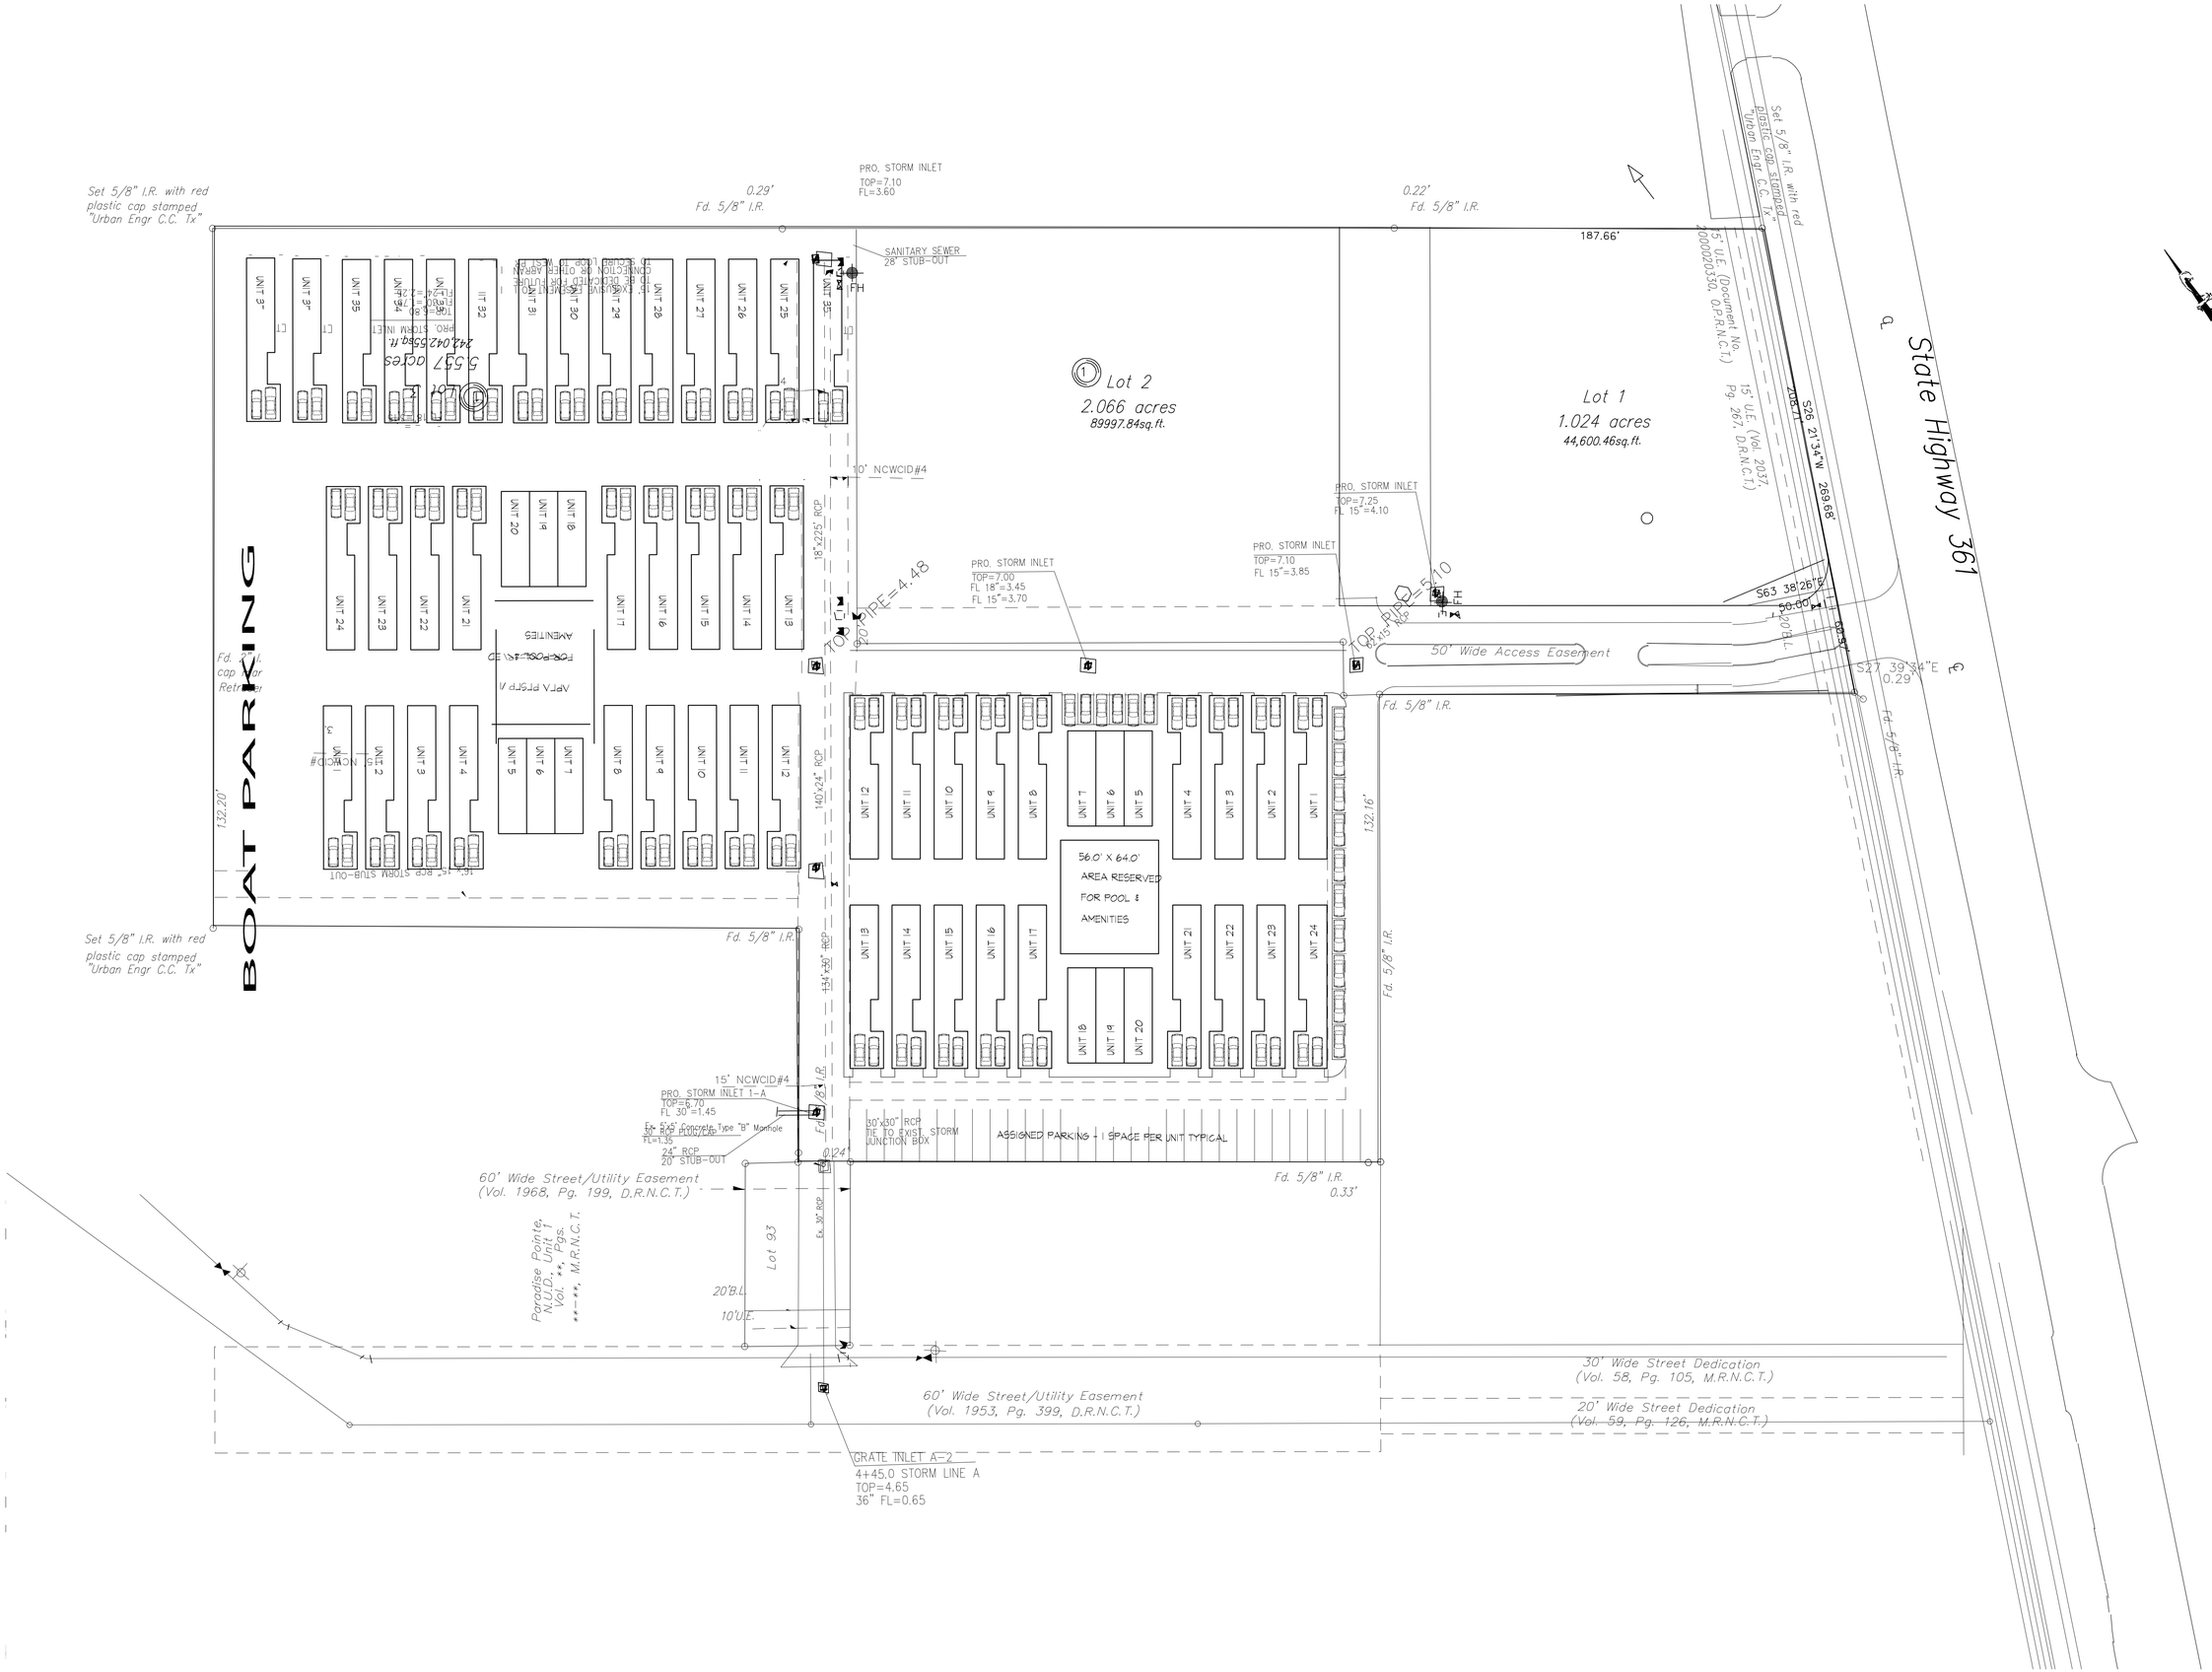

SHEET NO. A-1 OF ?

PRELIMINARY
NOT FOR CONSTRUCTION

JOB#	09-B-02

SOUTH TEXAS PRIME design group INC
15211 SPID SUITE 220
CORPUS CHRISTI, TX 78418
P.O. BOX 60175
CORPUS CHRISTI, TX 78466
PHONE 361.949.6108
FAX 361.228.2665

A NEW PROJECT NAMED

COTTAGES AT PIRATES BAY RESORT

361.949.1309
361.533.1286

DEVELOPER - COASTAL COVE, L.P.
BUILDER - BRITE STAR CONSTRUCTION
LOT 3 BLOCK 1 - COASTAL COVE SUBDIVISION
PORT ARANSAS, TX